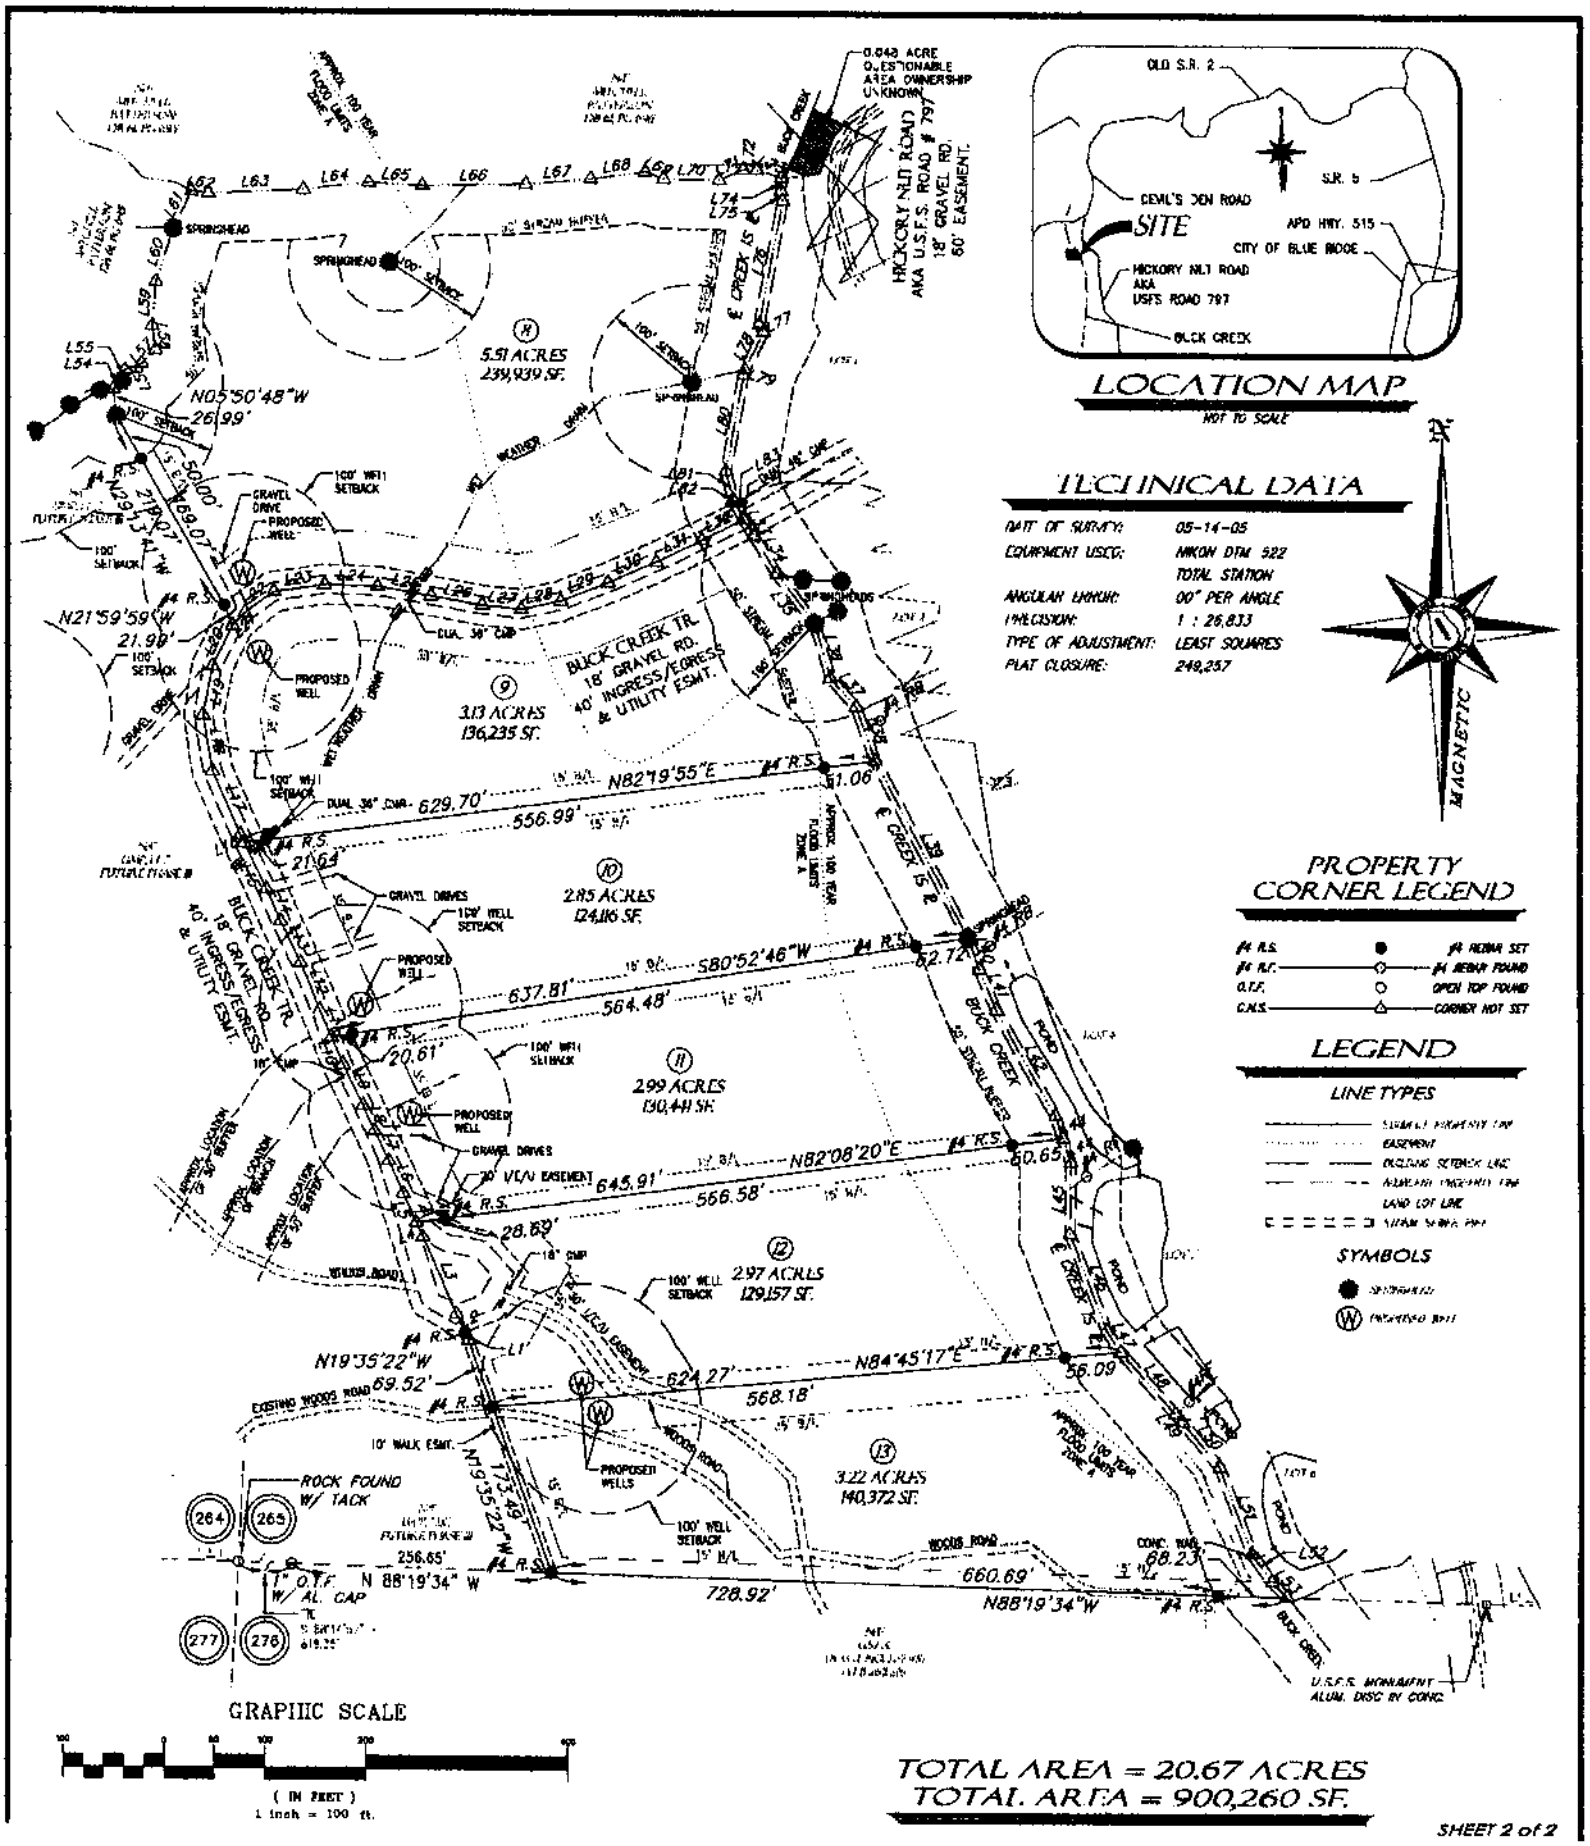
LOCATION MAP
NOT TO SCALE
OLD S.R. 2
S.R. 5
DEVIL'S DEN ROAD
SITE
APD HWY. 515
CITY OF BLUE RIDGE
HICKORY NUT ROAD
AKA
USFS ROAD 797
BUCK CREEK
TECHNICAL DATA
DATE OF SURVEY: 05-14-05
EQUIPMENT USED: NIKON DTM 522
TOTAL STATION
ANGULAR ERROR: 00" PER ANGLE
PRECISION: 1 : 26,833
TYPE OF ADJUSTMENT: LEAST SQUARES
PLAT CLOSURE: 249,257
MAGNETIC
PROPERTY CORNER LEGEND
#4 R.S. #4 REBAR SET
#4 R.F. #4 REBAR FOUND
O.T.F. OPEN TOP FOUND
C.N.S. CORNER NOT SET
LEGEND
LINE TYPES
EASEMENT
EXISTING SETBACK LINE
LAND LOT LINE
SYMBOLS
PROPOSED WELL
HICKORY NUT ROAD
AKA U.S.F.S. ROAD # 797
18' GRAVEL RD.
60' EASEMENT
0.048 ACRE
QUESTIONABLE
AREA OWNERSHIP
UNKNOWN
SPRINGHEAD
100' SETBACK
5.51 ACRES
239,939 SF.
N05°50'48"W
26.99'
50.00'
N29°13'41"W
N21°59'59"W
21.90'
100' WELL SETBACK
GRAVEL DRIVE
PROPOSED WELL
BUCK CREEK TR.
18' GRAVEL RD.
40' INGRESS/EGRESS
& UTILITY ESMT.
3.13 ACRES
136,235 SF.
N82°19'55"E
629.70'
556.99'
51.06'
2.85 ACRES
124,116 SF.
GRAVEL DRIVES
S80°52'46"W
637.81'
564.48'
52.72'
20.61'
2.99 ACRES
130,411 SF.
N82°08'20"E
645.91'
566.58'
60.65'
28.69'
2.97 ACRES
129,157 SF.
N19°35'22"W
69.52'
N84°45'17"E
624.27'
568.18'
56.09'
EXISTING WOODS ROAD
10' WALK ESMT.
PROPOSED WELLS
3.22 ACRES
140,372 SF.
ROCK FOUND
W/ TACK
264
265
277
276
256.65'
N 88°19'34" W
1" O.T.F.
W/ AL. CAP
728.92'
660.69'
N88°19'34"W
68.23'
BUCK CREEK
U.S.F.S. MONUMENT
ALUM. DISC IN CONC.
GRAPHIC SCALE
(IN FEET)
1 inch = 100 ft.
TOTAL AREA = 20.67 ACRES
TOTAL AREA = 900,260 SF.

SHEET 2 of 2